LEGACY SPRING SUBDIVISION
SECTION ONE
PLAT #1343

FILED AND RECORDED

THIS _____ DAY OF _____, 20____

_____
RECORDER, FLOYD COUNTY, INDIANA

ENTERED FOR TAXATION

THIS _____ DAY OF _____, 20____

_____
AUDITOR, FLOYD COUNTY, INDIANA

BOARD OF COUNTY COMMISSIONERS CERTIFICATE

APPROVED BY FLOYD COUNTY COMMISSIONERS

THIS _____ DAY OF _____, 20____

_____
COMMISSIONER

_____
COMMISSIONER

_____
COMMISSIONER

_____ _____
ATTEST: FLOYD COUNTY AUDITOR

CERTIFICATE OF OWNERSHIP

THIS IS TO CERTIFY THAT THE UNDERSIGNED IS THE OWNER OF THE LAND SHOWN ON THIS PLAT; AND HEREBY DEDICATES TO PUBLIC USE THE RIGHT OF WAYS AND EASEMENTS SHOWN ON THIS PLAT AND HEREBY ACKNOWLEDGES THE SAME TO BE THE PLAT OF THE LEGACY SPRINGS SUBDIVISION, SECTION ONE.

_____
JAMES A. SOHN, JR., MEMBER: JS & ASSOCIATES, LLC

SOURCE OF TITLE: INSTRUMENT #201418386

CERTIFICATE OF NOTARY PUBLIC STATE OF INDIANA COUNTY OF FLOYD

BEFORE ME THE UNDERSIGNED NOTARY PUBLIC, IN AND FOR THE COUNTY AND STATE PERSONALLY APPEARED JAMES A. SOHN, JR., AND ACKNOWLEDGE THE EXECUTION OF THE FOREGOING INSTRUMENT AS HIS OR HER VOLUNTARY ACT AND DEED, FOR THE PURPOSES THEREIN EXPRESSED.

WITNESS MY HAND AND SEAL THIS _____ DAY OF _____

MY COMMISSION EXPIRES _____, 20____

SIGNATURE OF NOTARY _____

FLOYD COUNTY PLAN COMMISSION CERTIFICATE

APPROVED BY THE FLOYD COUNTY PLAN COMMISSION

THIS _____ DAY OF _____

_____ _____
PRESIDENT ATTEST

CERTIFICATE OF REGISTERED LAND SURVEYOR

I, JASON M. COPPERNAITE, HEREBY CERTIFY THAT I AM A PROFESSIONAL LAND SURVEYOR, LICENSED IN COMPLIANCE WITH THE LAWS OF THE STATE OF INDIANA; THAT, TO THE BEST OF MY KNOWLEDGE, THIS PLAT CORRECTLY REPRESENTS A SURVEY COMPLETED BY ME, OR UNDER MY DIRECT SUPERVISION, IN JANUARY, 2018; THAT ANY CHANGES FROM THE DESCRIPTION APPEARING ON THE LAST RECORD TRANSFER OF THE LAND CONTAINED IN THE FINAL PLAT ARE SO INDICATED; THAT ALL MONUMENTS SHOWN THEREON ACTUALLY EXIST OR WILL BE INSTALLED (BEFORE THE RELEASE OF FINANCIAL GUARANTEES) AND THEIR POSITION IS CORRECTLY SHOWN, AND, THAT ALL DIMENSIONAL AND GEODETIC DATA ARE CORRECT.
I FURTHER CERTIFY THAT THERE HAS BEEN NO CHANGE FROM THE MATTERS OF SURVEY REVEALED BY THE SURVEY RECORDED IN THE FLOYD COUNTY RECORDERS OFFICE.
I AFFIRM, UNDER THE PENALTIES OF PERJURY, THAT I HAVE TAKEN REASONABLE CARE TO REDACT EACH SOCIAL SECURITY NUMBER IN THIS DOCUMENT, UNLESS REQUIRED BY LAW, AND THIS DOCUMENT PREPARED BY:

_____
JASON M. COPPERNAITE
INDIANA REGISTRATION NUMBER 20200046

JASON M. COPPERNAITE REGISTERED No. 20200046 STATE OF INDIANA LAND SURVEYOR

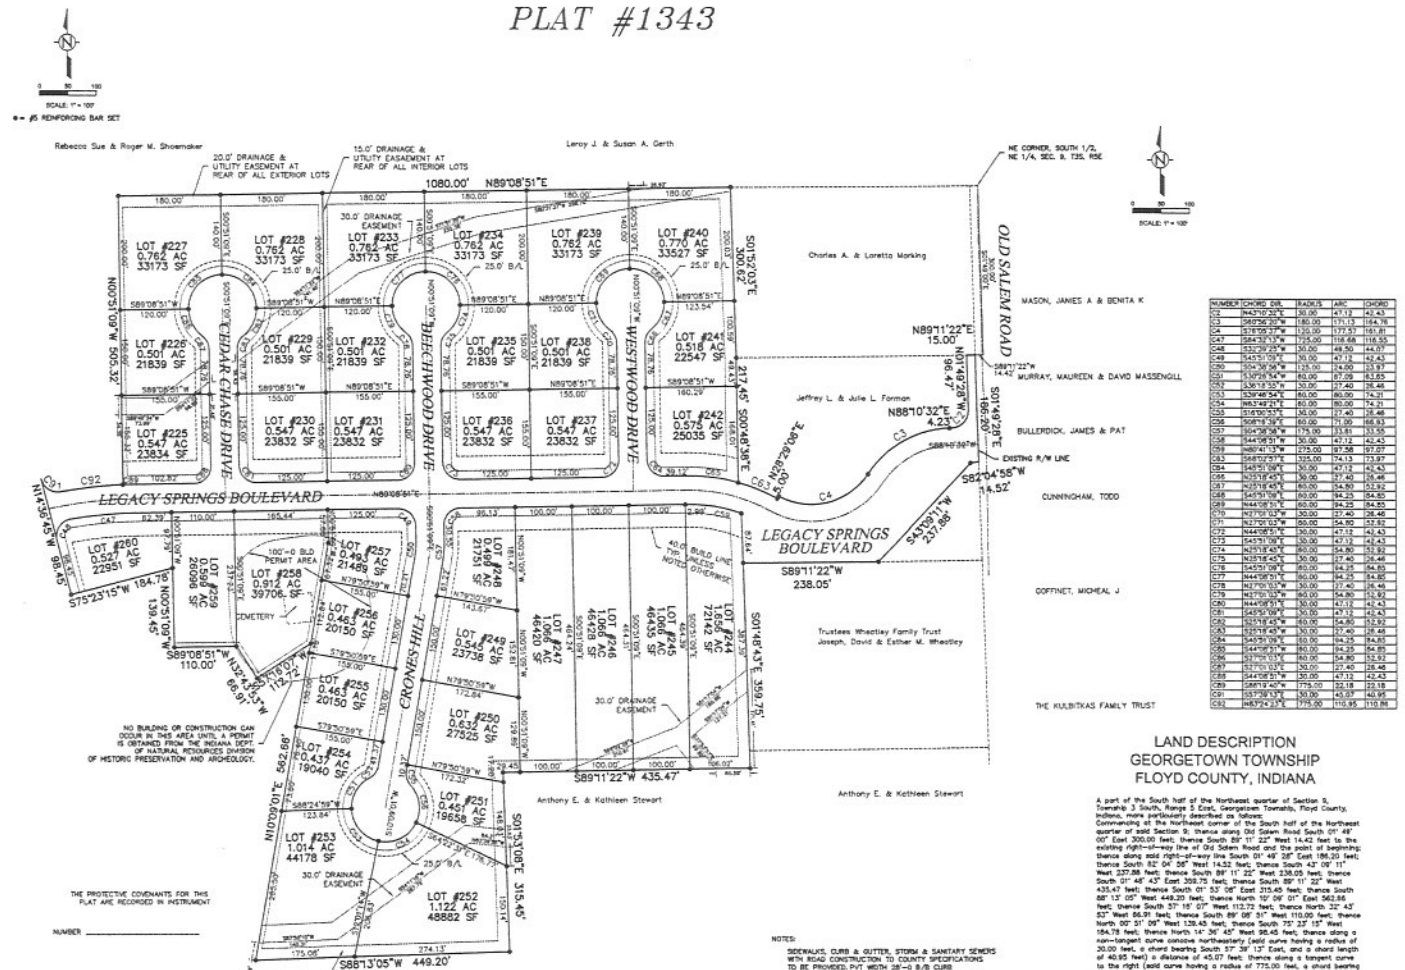

NUMBER	CHORD DIR.	RADIUS	ARC	CHORD
C1	N43°01'26"E	30.00	47.12	42.43
C2	S60°56'20"W	180.00	171.13	164.76
C3	S18°09'37"W	120.00	177.57	161.81
C4	S84°37'13"W	725.00	118.68	116.55
C5	S32°01'25"E	30.00	49.50	44.07
C6	S45°51'09"E	30.00	47.12	42.43
C7	S04°38'09"W	125.00	74.00	73.97
C8	S30°18'54"W	80.00	87.08	83.25
C9	S36°13'55"W	30.00	27.40	26.46
C10	S39°48'54"E	80.00	80.00	74.21
C11	N83°48'21"E	80.00	80.00	74.21
C12	S16°06'55"E	30.00	27.40	26.46
C13	S08°18'39"E	80.00	71.20	68.93
C14	S04°38'09"W	175.00	33.81	33.55
C15	S44°08'51"W	30.00	47.12	42.43
C16	N80°41'13"W	275.00	97.58	97.07
C17	S68°02'57"E	125.00	74.13	73.97
C18	S45°51'09"E	30.00	47.12	42.43
C19	N25°15'45"E	30.00	27.40	26.46
C20	N25°15'45"E	80.00	54.80	53.92
C21	S45°51'09"E	80.00	94.25	84.85
C22	N44°08'51"E	80.00	94.25	84.85
C23	N27°01'03"W	30.00	27.40	26.46
C24	N27°01'03"W	80.00	54.80	53.92
C25	N27°01'03"W	80.00	54.80	53.92
C26	N44°08'51"E	30.00	47.12	42.43
C27	S45°51'09"E	30.00	47.12	42.43
C28	N25°15'45"E	30.00	27.40	26.46
C29	S45°51'09"E	80.00	94.25	84.85
C30	N44°08'51"E	80.00	94.25	84.85
C31	N27°01'03"W	80.00	54.80	53.92
C32	N27°01'03"W	30.00	27.40	26.46
C33	N44°08'51"E	30.00	47.12	42.43
C34	S25°15'45"E	80.00	54.80	53.92
C35	S45°51'09"E	80.00	94.25	84.85
C36	S44°08'51"W	30.00	47.12	42.43
C37	S25°15'45"W	30.00	27.40	26.46
C38	S45°51'09"E	80.00	94.25	84.85
C39	S27°01'03"E	80.00	54.80	53.92
C40	S27°01'03"E	30.00	27.40	26.46
C41	S44°08'51"W	30.00	47.12	42.43
C42	S89°12'40"W	775.00	52.18	52.18
C91	S87°38'13"E	30.00	45.07	40.95
C92	N83°21'47"E	775.00	110.95	110.86

NOTES:
SIDEWALKS, CURB & GUTTER, STORM & SANITARY SEWERS WITH ROAD CONSTRUCTION TO COUNTY SPECIFICATIONS
TO BE PROVIDED. PVT. WIDTH 28'-0 B/B CURB
SIDEWALKS TO BE PROVIDED ALONG OLD SALEM ROAD AND WEST OAKS VALLEY ROADS.
TRAFFIC CALMING MEASURES SHALL BE FREQUENT INTERSECTIONS WITH STOP SIGNS.
BUILDING SETBACK LINES 25'-0
ALL LOTS TO HAVE ACCESS TO SUBDIVISION ROADS ONLY
A BUILDING EASEMENT SHOWN ON LOTS 255, 256, 257, 258, AND 259 REPRESENTS A NON BUILD OR DISTURB AREA AROUND AN EXISTING CEMETERY. NO STRUCTURES OR CONSTRUCTION CAN OCCUR IN THIS AREA UNTIL A PERMIT IS OBTAINED FROM THE INDIANA DEPARTMENT OF NATURAL RESOURCES, DIVISION OF HISTORIC PRESERVATION AND ARCHAEOLOGY. IF A PERMIT CANNOT BE OBTAINED LOTS 256 AND 258 WILL BE DEEDED AS COMMON AREA TO THE HOMEOWNERS ASSOCIATION. LOTS 255, 257, AND 259 WILL HONOR THE EASEMENT.

LAND DESCRIPTION
GEORGETOWN TOWNSHIP
FLOYD COUNTY, INDIANA

A part of the South half of the Northwest quarter of Section 9, Township 3 South, Range 5 East, Georgetown Township, Floyd County, Indiana, more particularly described as follows:
Commencing at the Northeast corner of the South half of the Northwest quarter of said Section 9; thence along Old Salem Road South 01° 49' 00" East 300.00 feet; thence South 89° 11' 22" West 14.42 feet to the existing right-of-way line of Old Salem Road and the point of beginning; thence along said right-of-way line South 01° 49' 28" East 186.20 feet; thence South 82° 04' 58" West 14.52 feet; thence South 43° 09' 11" West 237.88 feet; thence South 89° 11' 22" West 238.05 feet; thence South 01° 48' 43" East 359.75 feet; thence South 89° 11' 22" West 435.47 feet; thence South 01° 53' 08" East 315.45 feet; thence South 88° 13' 05" West 449.20 feet; thence North 10° 09' 01" East 562.66 feet; thence South 57° 15' 07" West 112.72 feet; thence North 32° 45' 53" West 66.91 feet; thence South 89° 08' 51" West 110.00 feet; thence North 00° 51' 09" West 139.45 feet; thence South 75° 23' 15" West 184.78 feet; thence North 14° 36' 43" West 98.45 feet; thence along a non-tangent curve concave northeasterly (said curve having a radius of 30.00 feet, a chord bearing South 57° 38' 13" East, and a chord length of 40.95 feet) a distance of 45.07 feet; thence along a tangent curve to the right (said curve having a radius of 775.00 feet, a chord bearing North 83° 24' 33" East, and a chord length of 110.86 feet) a distance of 110.95 feet; thence North 00° 51' 09" West 505.32 feet; thence North 89° 08' 51" East 1080.00 feet; thence South 01° 52' 03" East 300.62 feet; thence South 00° 48' 36" East 217.45 feet; thence along a non-tangent curve concave southeasterly (said curve having a radius of 325.00 feet, a chord bearing South 88° 02' 57" East, and a chord length of 73.87 feet) a distance of 74.13 feet; thence North 25° 26' 06" East 5.00 feet; thence along a non-tangent curve concave northerly (said curve having a radius of 120.00 feet, a chord bearing North 76° 05' 39" East, and a chord length of 161.81 feet) a distance of 177.57 feet; thence along a tangent curve to the right (said curve having a radius of 180.00 feet, a chord bearing North 60° 26' 20" East, and a chord length of 164.76 feet) a distance of 171.13 feet; thence North 88° 10' 32" East 4.23 feet; thence along a tangent curve to the left (said curve having a radius of 30.00 feet, a chord bearing North 43° 10' 32" East, and a chord length of 42.43 feet) a distance of 47.12 feet; thence North 01° 49' 28" West 99.47 feet; thence North 89° 11' 22" East 15.00 feet to the point of beginning, containing 28.465 Acres, more or less.